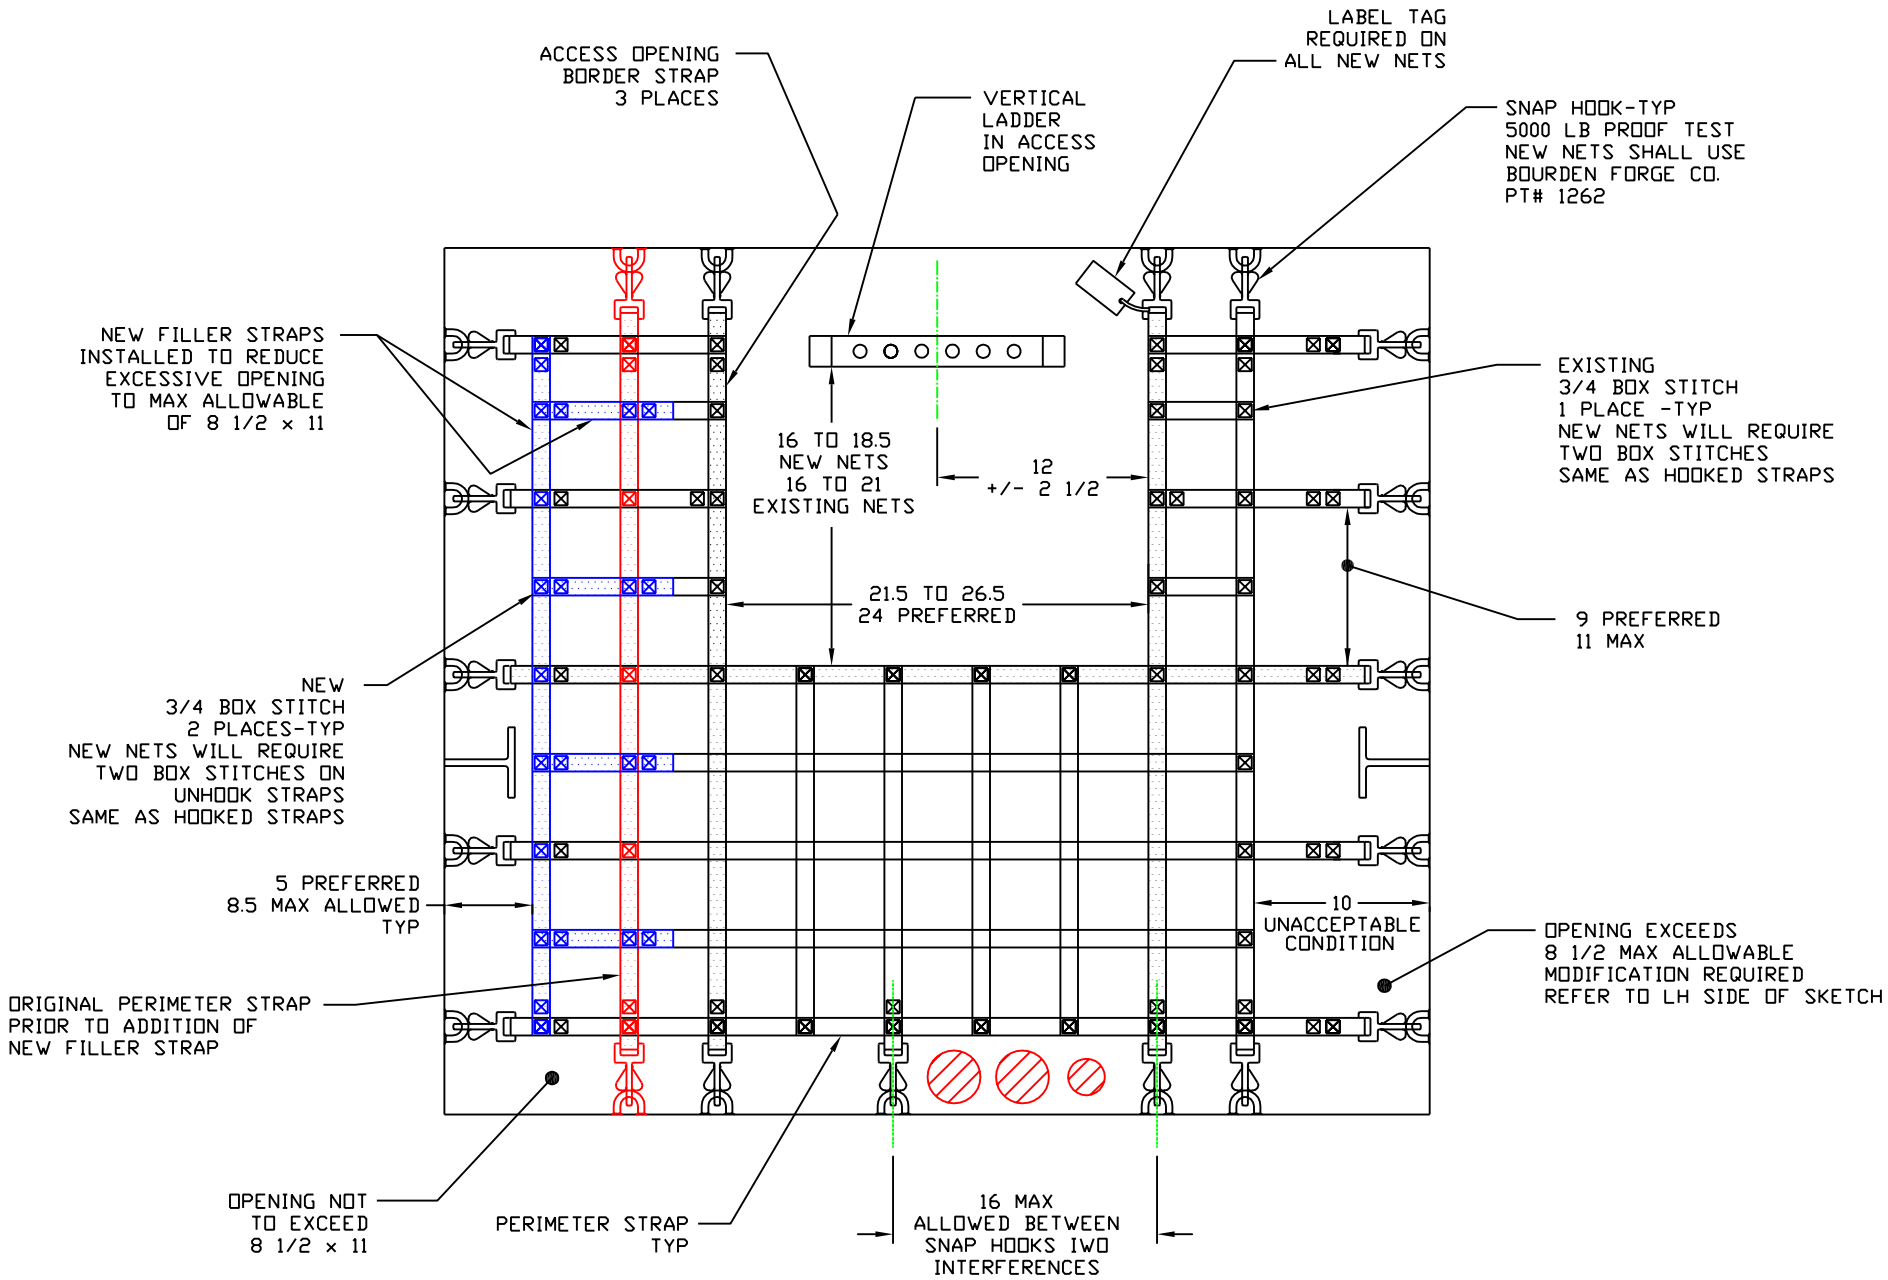

DETAIL C-C

ACCEPTANCE CRITERIA FOR NET OPENINGS
AND
TYPICAL MODIFICTION TO REDUCE EXCESSIVE OPENINGS
(EXCEPT ACCESS OPENING)